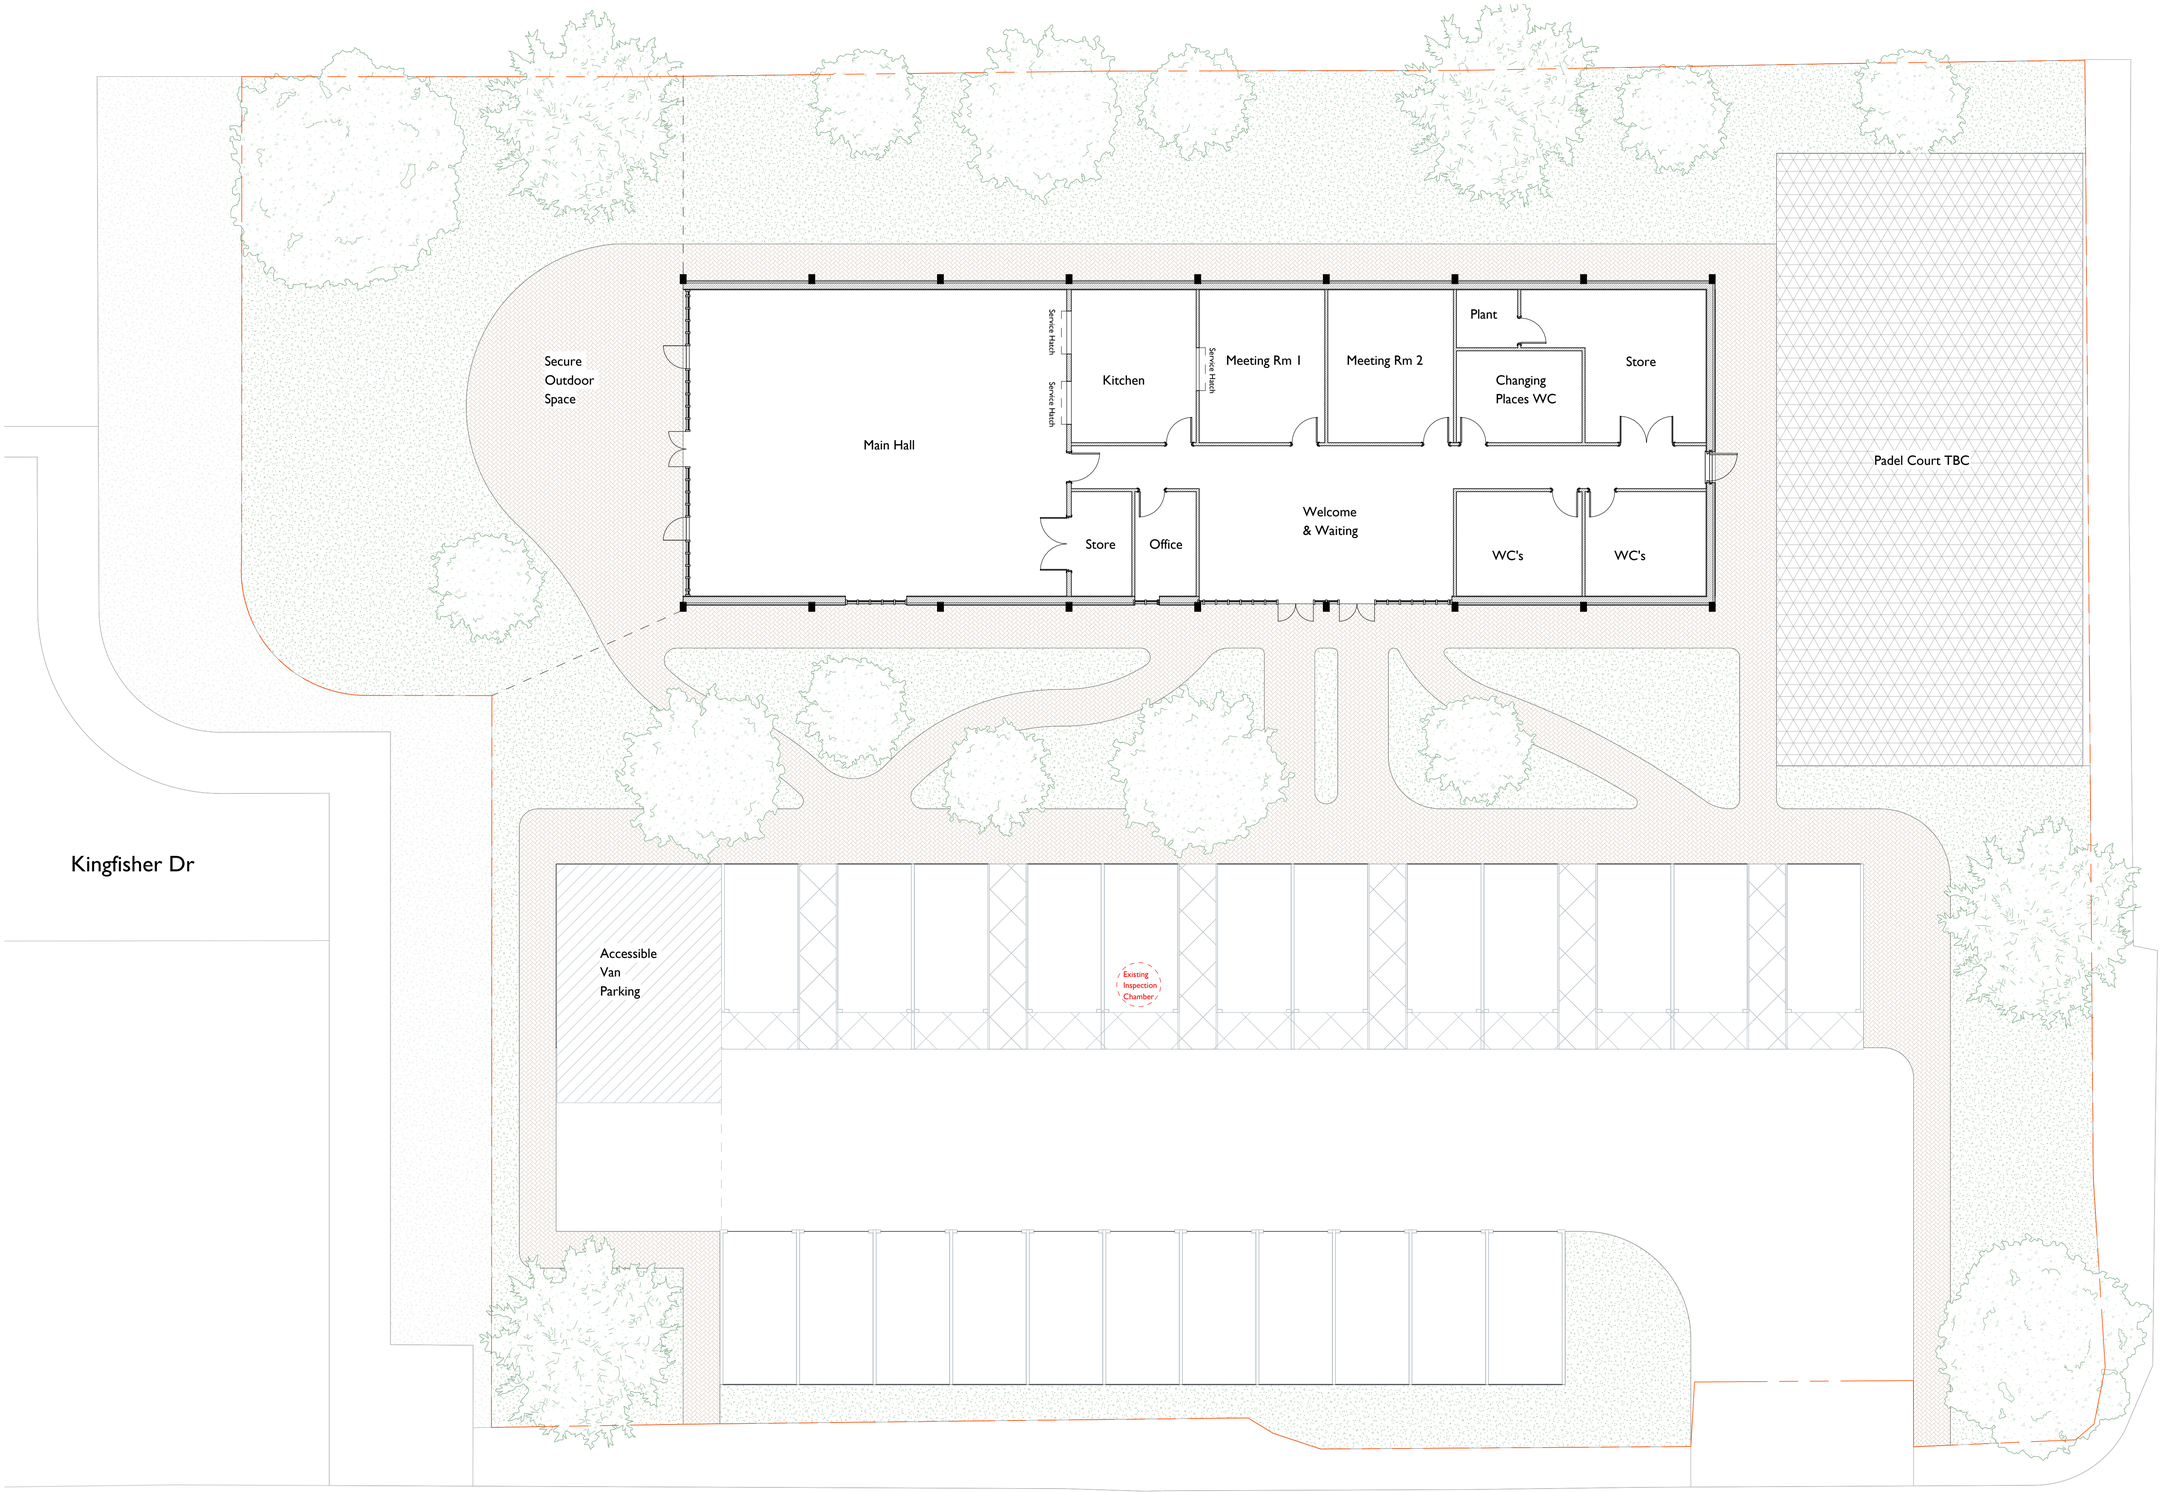

N

0 1.0 2.0 3.0 4.0 5.0 10.0m

The copyright of this drawing is vested with Studio Wignall and Moore Ltd and must not be copied or reproduced without the consent of the company.

Rev.	Description	Date	Drw.	Chk.

Client:
Lyme Greene

Project:
Lyme Greene Community Hall

Drawing Title:
Concept Plan

Drawing Status:
SKETCH

WIGNALL & MOORE
ART & ARCHITECTURE

Drawing No.				Revision
XX-101				
Drawn	Checked	Paper Size	Scale	Date
-	-	A1	1 : 100	27/07/2026